REVISION SUMMARY #1

A. CHANGED NAME OF STAIR 1 TO STAIR A
B. CHANGED NAME OF STAIR 1A TO STAIR B
C. CHANGED NAME OF STAIR 2 TO STAIR C
D. CHANGED NAME OF STAIR 3 TO STAIR D
E. CHANGED NAME OF STAIR 4 TO STAIR E
F. CHANGED NAME OF STAIR P1 TO STAIR F
G.CHANGED NAMEO F STAIR P2 TO STAIR G

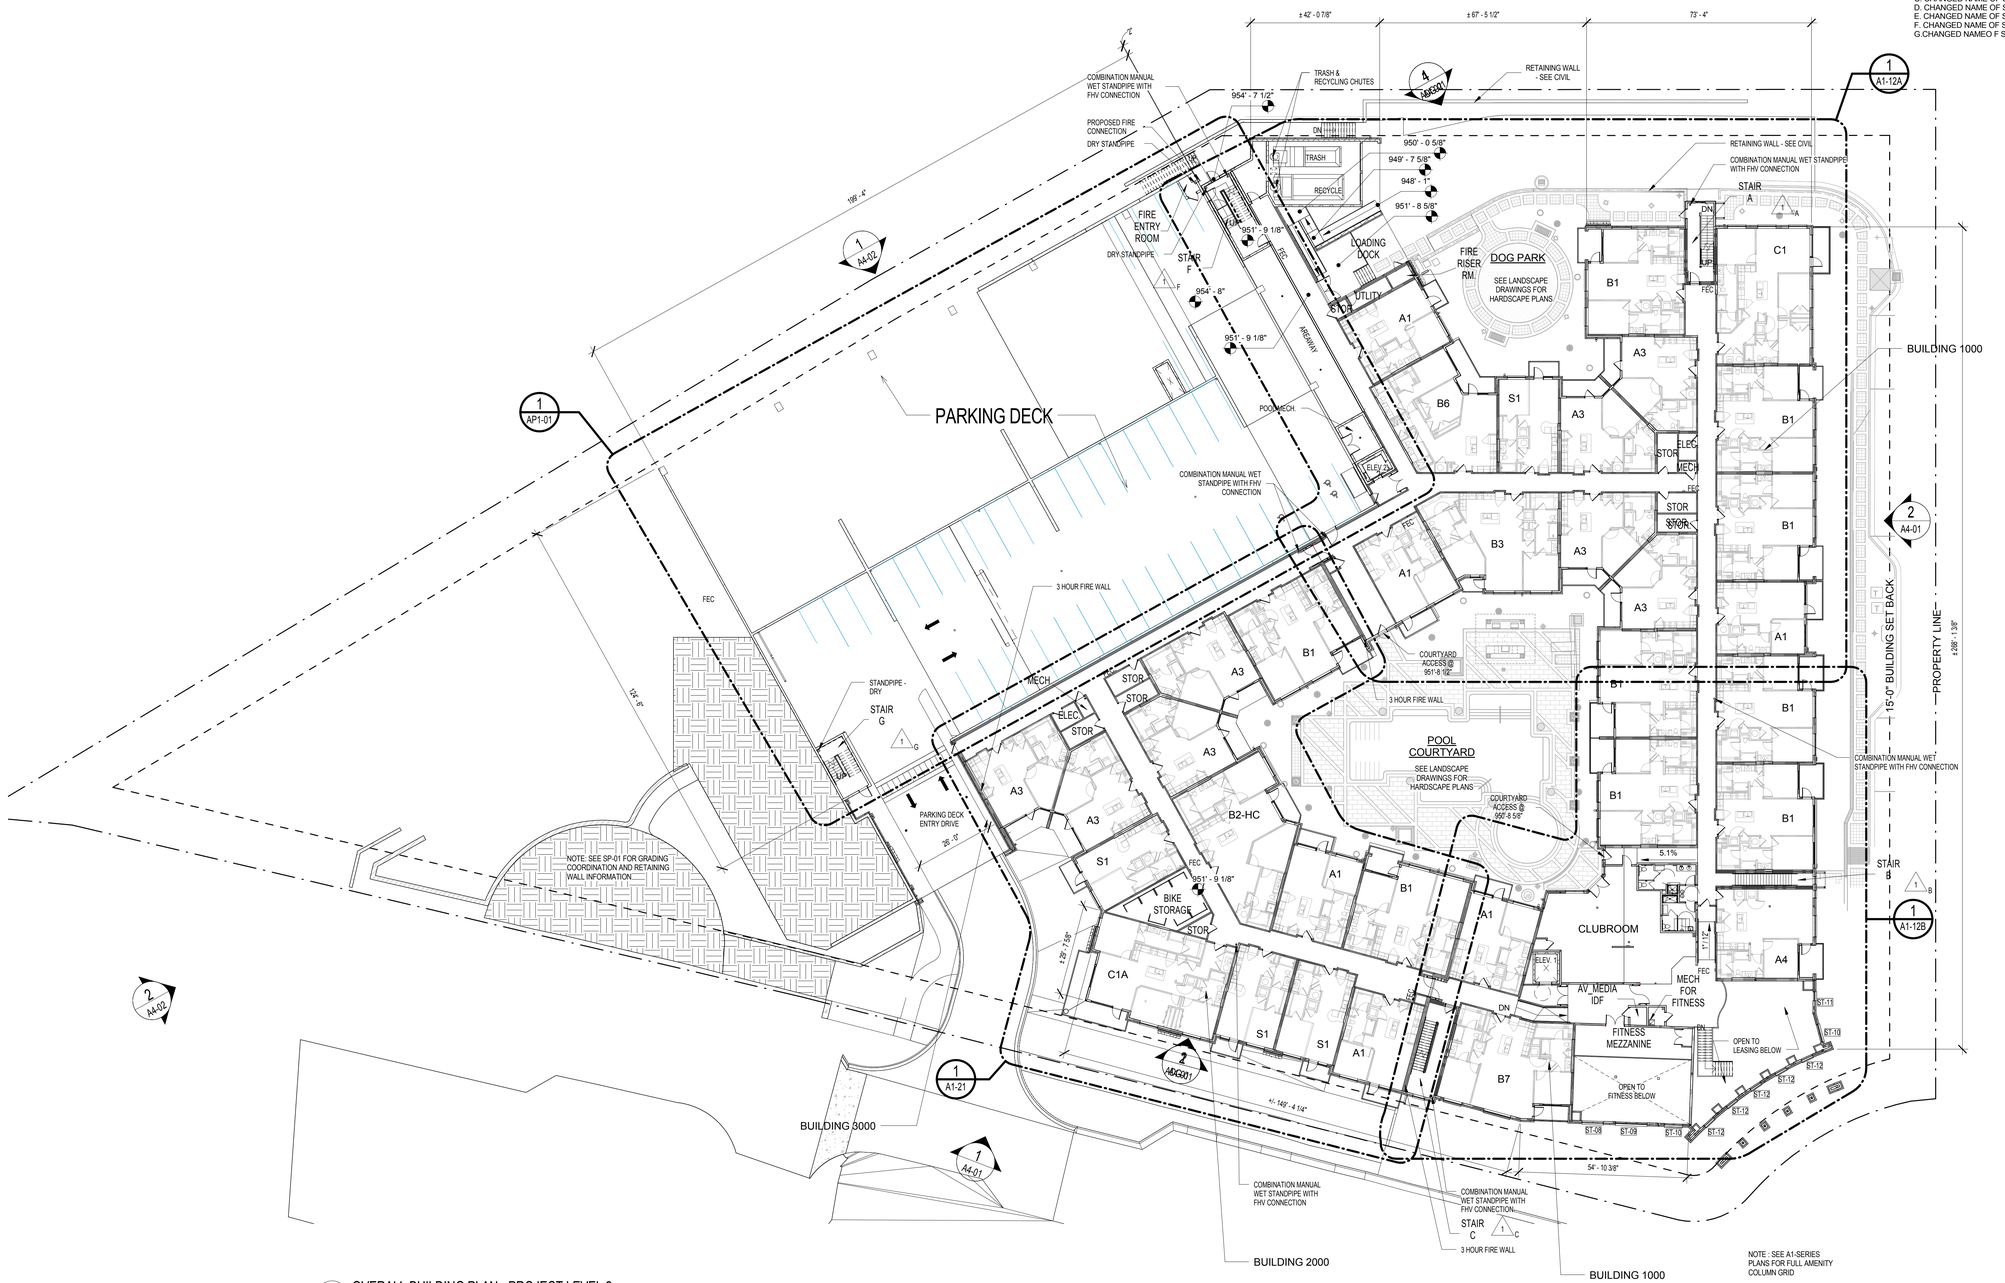

1 OVERALL BUILDING PLAN - PROJECT LEVEL 2

SCALE: 1" = 20'-0"

PARKING DATA SUMMARY							
PROJECT LEVEL	PARKING LEVEL	FFE	STD.	HC	HC VAN	EV	TOTAL
9							
8							
7	6	1005'-5 1/2"	50	0			50
6	5	994'-9 5/8"	76	2		3	78
5	4	984'-0 1/2"	77	1		3	78
4	3	973'-3 3/8"	76	2		3	78
3	2	962'-6 1/4"	76	2			78
2	1	951'-0"	30	0	2		32
1	NA	941'-0"	NA	NA	NA	NA	NA
TOTAL DECK PARKING							394
TOTAL STREET PARKING ALONG CRESENT							15
TOTAL STREET PARKING ALONG PRIVATE DRIVE							6
TOTAL PARKING PROVIDED							415

BUILDING SUMMARY - LEVELS						
PROJECT LEVEL	FFE	BLDG. 1000	BLDG. 2000	BLDG. 3000	BLDG. 4000	PKG DECK
9	1028'-9 1/4"				5	
8	1016'-1 3/8"				4	
7	1005'-5 1/2"			5	3	6
6	994'-9 5/8"	5	5	4	2	5
5	984'-0 1/2"	4	4	3	1	4
4	973'-3 3/8"	3	3	2	B	3
3	962'-6 1/4"	2	2	1		2
2	951'-9 1/8"	1	1	DRIVE UNDER		1
1	941'-0"	B				

THE PRESTON PARTNERSHIP, LLC
A MULTI-DISCIPLINARY DESIGN FIRM
SOUTH TERRACES
115 PERIMETER CENTER PLACE, SUITE 950
ATLANTA, GEORGIA 30346
TELEPHONE: 770 396 7248
FAX: 770 396 2945
WWW.THEPRESTONPARTNERSHIP.COM
CONSULTANT

SEAL

STATE OF GEORGIA
ROBERT N PRESTON
CERTIFICATE NO. 009447
REGISTERED ARCHITECT

PROJECT

RESERVE AT THE BALLPARK, PHASE II, AKA REVEL AT THE BALLPARK
2885 CRESCENT PKWY
SMYRNA, GA 30080

FOR

ATLANTIC REALTY PARTNERS

ATLANTIC REALTY PARTNERS
3438 PEACHTREE ROAD
SUITE 1425
ATLANTA, GA 30326

ISSUES & REVISIONS — DATE

CONCEPTUAL DESIGN	08/21/2015
PROGRESS SET	09/02/2015
SCHEMATIC DESIGN	09/28/2015
GMP/DESIGN DEVELOPMENT	10/15/2015
FOUNDATION PACKAGE	12/07/2015
GMP	04/03/2017
PERMIT SET	05/22/2017
1 FM COMMENTS	07/19/2017
3 BUILDING PERMIT	07/25/2017

DATE: 05/22/2017
JOB NUMBER 1493101
DRAWN BY EKS/NB
CHECKED BY CW
SHEET TITLE OVERALL BUILDING PLAN - PROJECT LEVEL 2
SHEET NUMBER **A0-02**
COMMENTS BUILDING PERMIT RE-SUBMISSION

30X42

© 2017 The Preston Partnership, LLC

10/4/2017 4:13:30 PM C:\Data Files\Revit 2016\1493101 Circle 75 IL_R16-C_tcabler.rvt