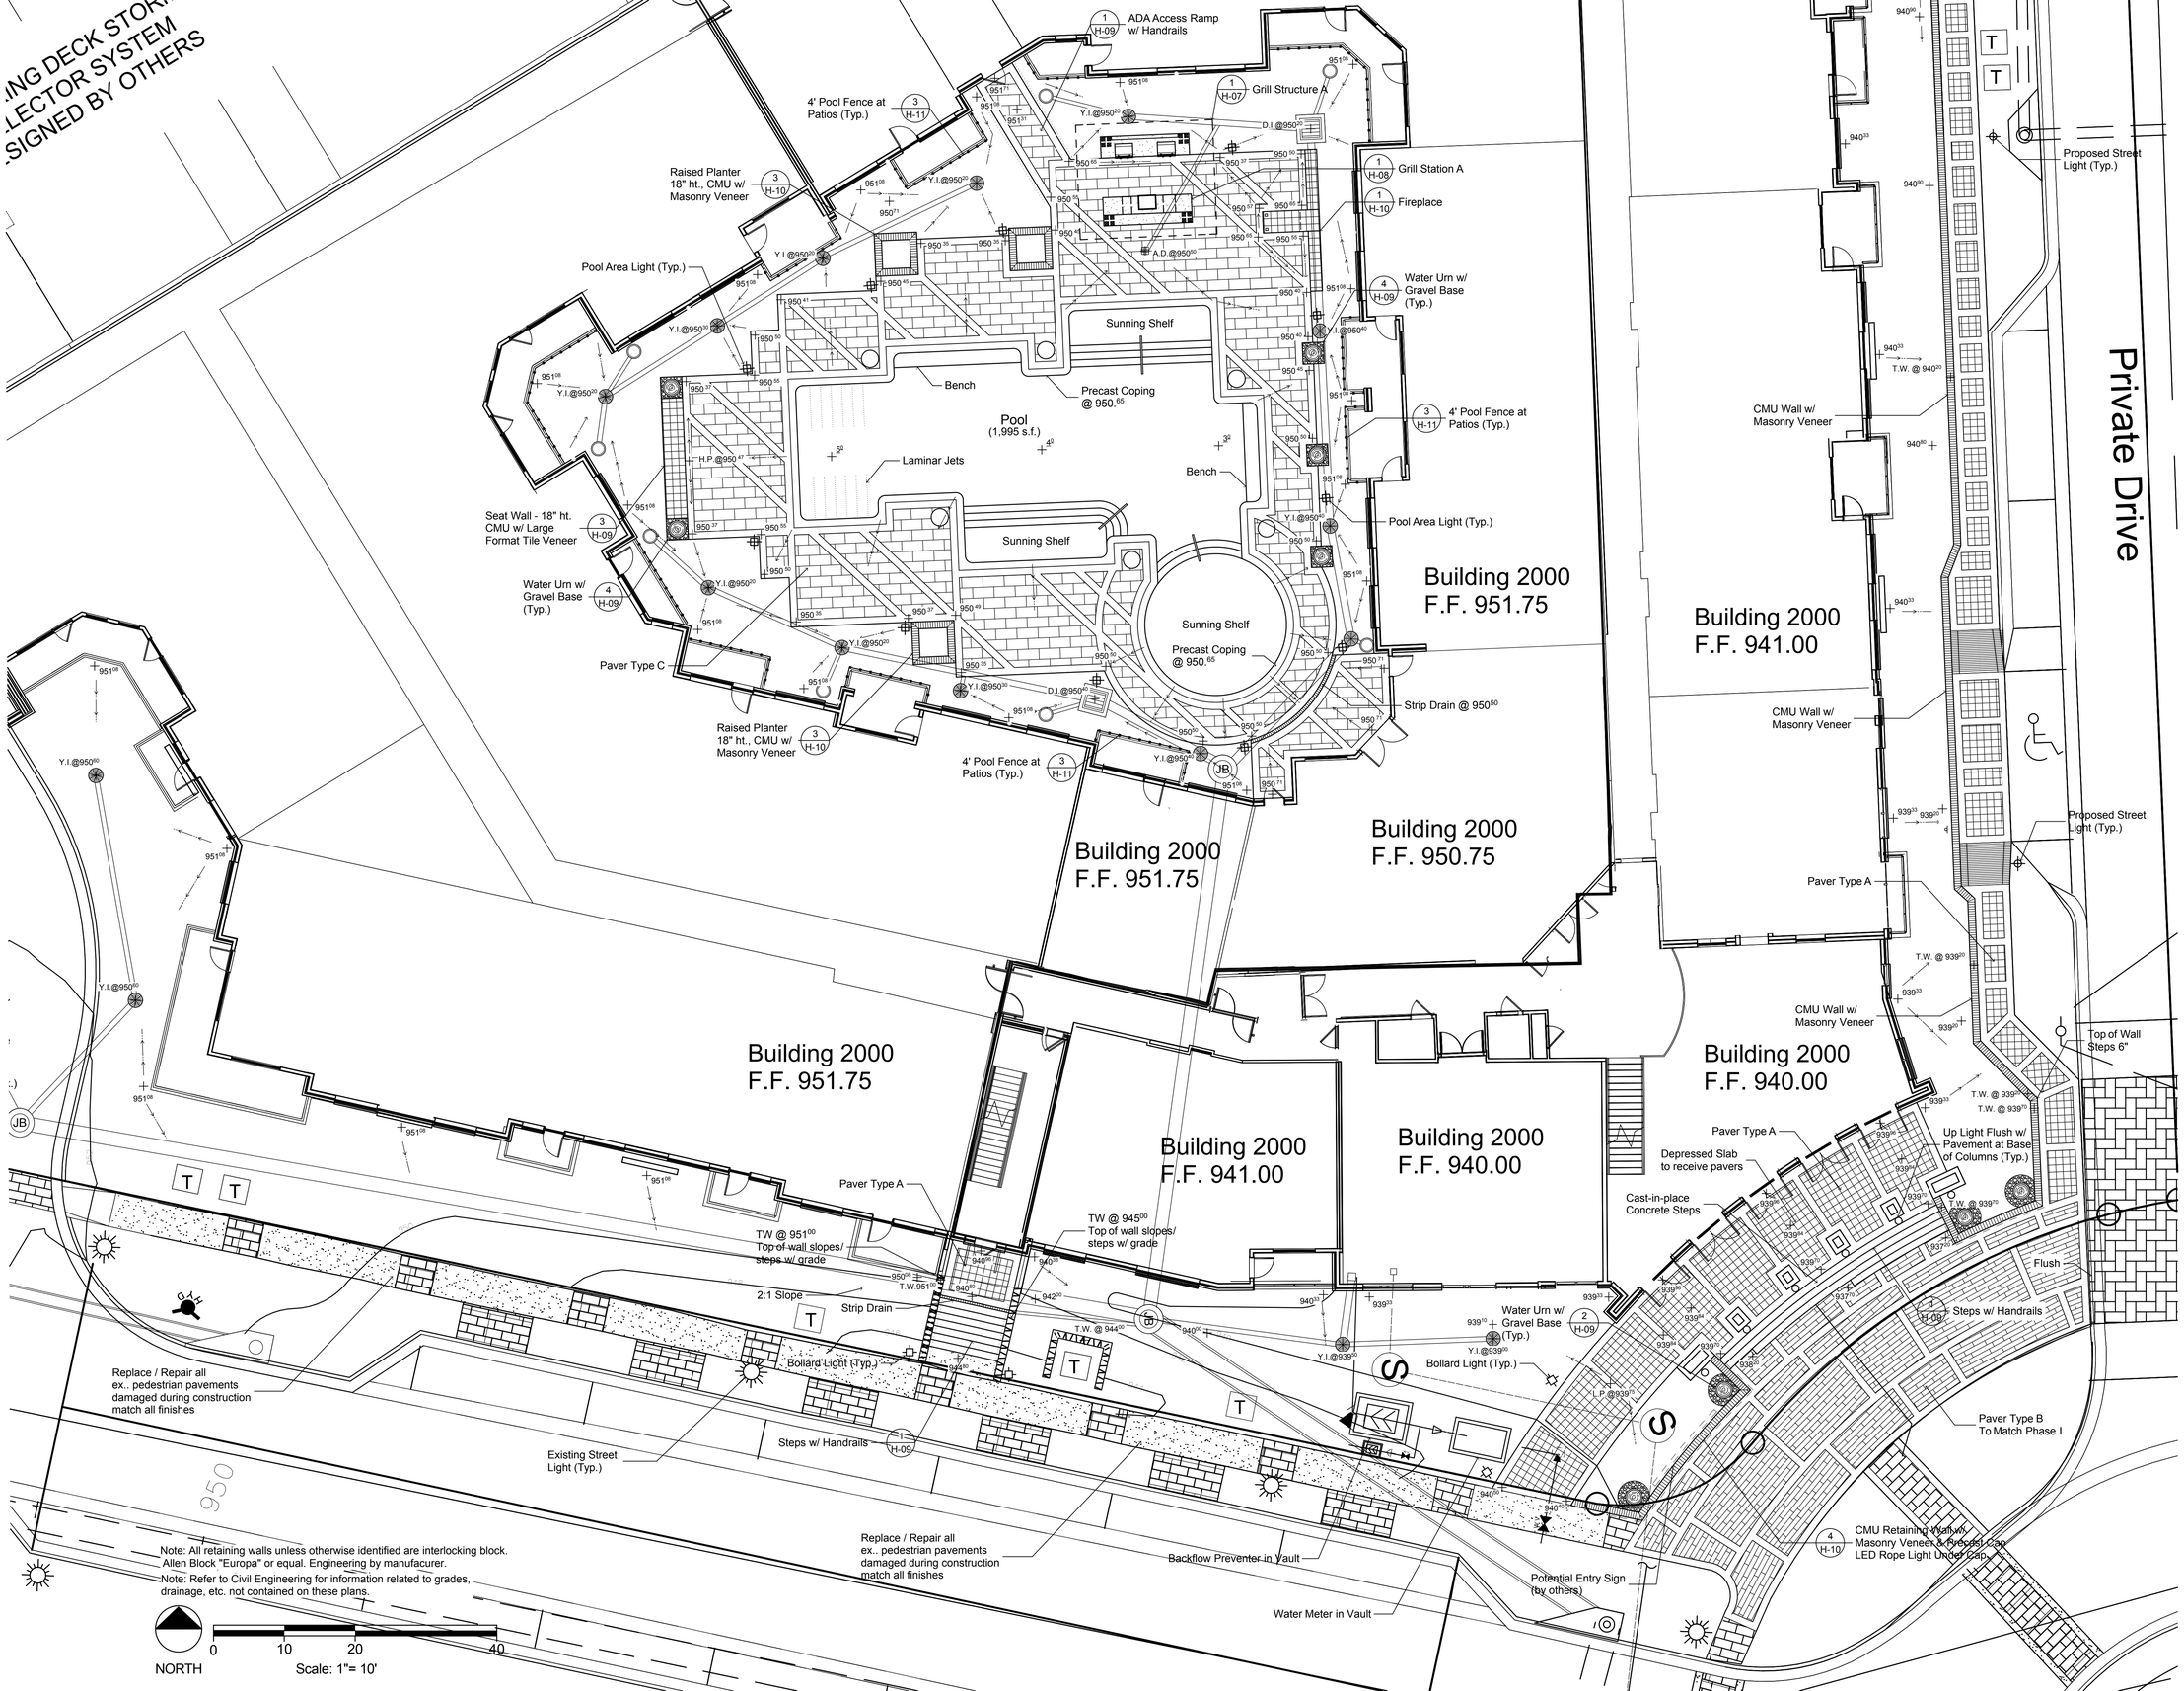

SGN+A
Planning · Architecture
Landscape Architecture

SGN+A, Inc.
315 West Ponce de Leon Avenue
Suite 755
Decatur, Georgia 30030
Tel: 404.373.7370
Fax: 404.373.7372
www.sgnplusa.com

Revisions:

Date:	Description:
02/29/16	Revisions per SGN+A

Construction Documents

Reserve at the Ballpark Phase II

Cobb County, Georgia

A Residential Development by

Atlantic Realty Partners

This drawing as an instrument of services, is and shall remain the property of SGN+A and shall not be reproduced, published or used in any way without permission of SGN+A, Inc.

Sheet Title:
Pool Area & Entry Plaza

Date:
12/09/2015

Sheet Number:

H-02

Not Released for Construction