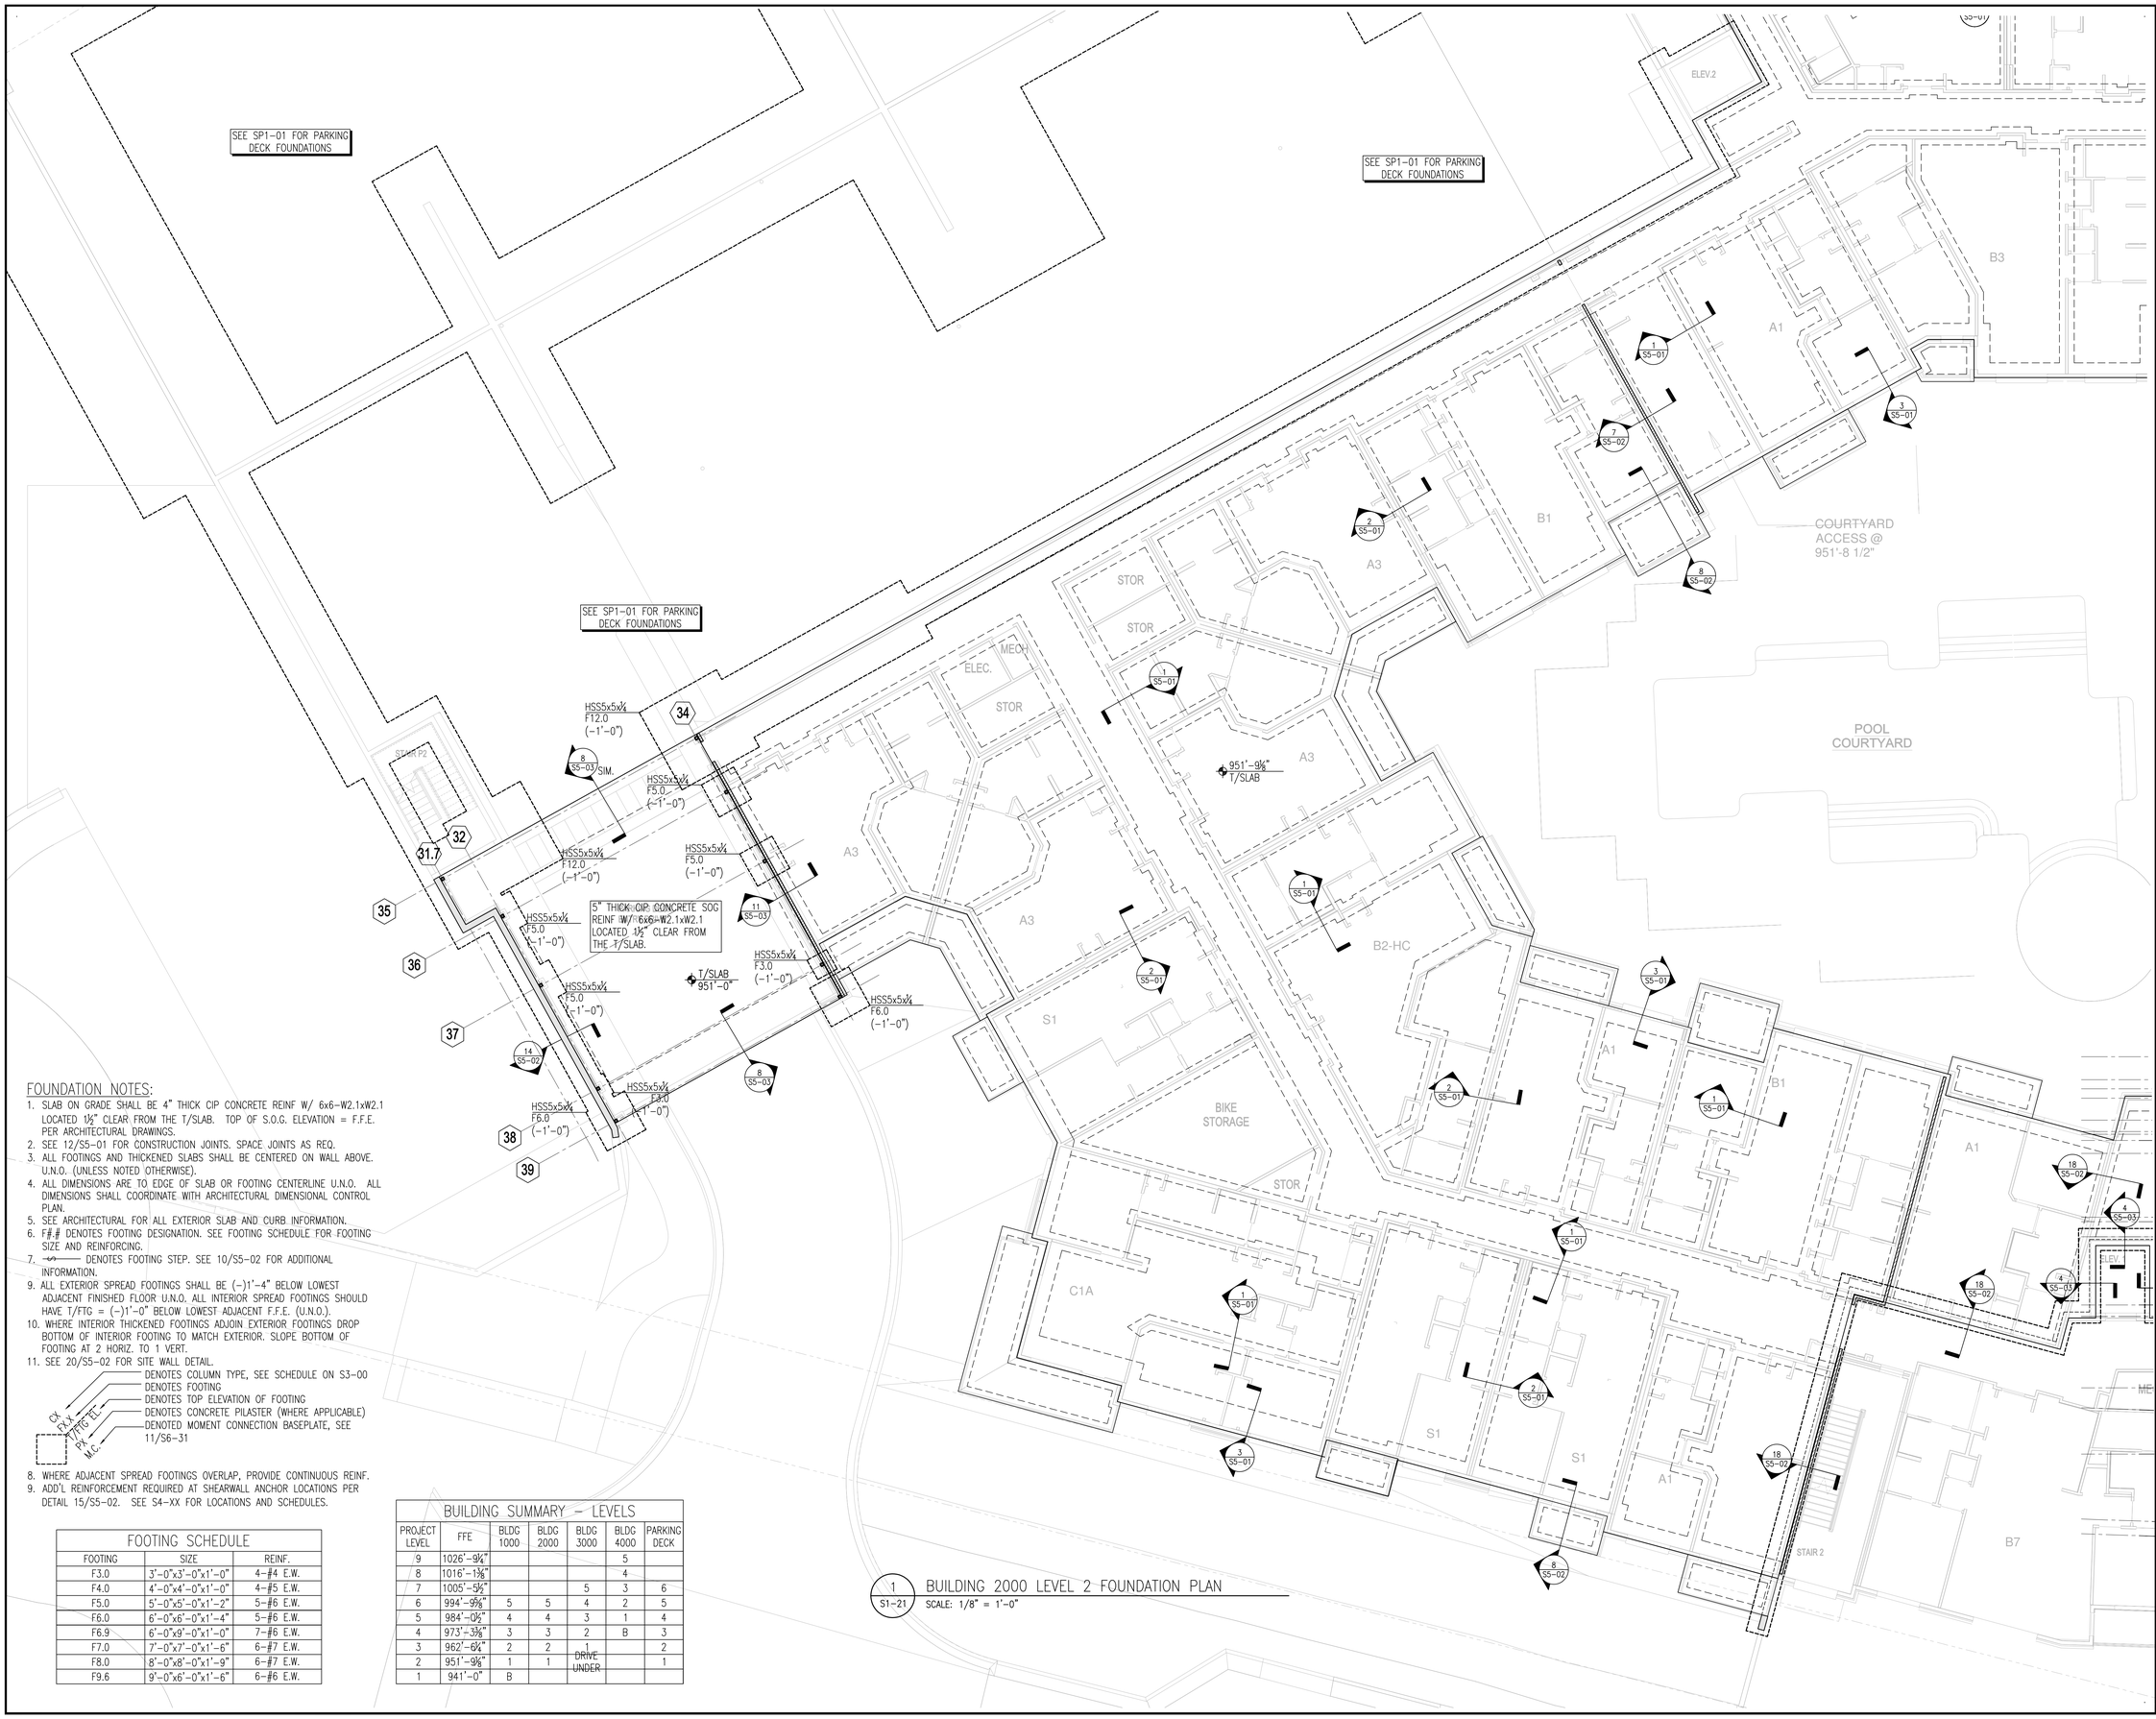

1 / S1-21 BUILDING 2000 LEVEL 2 FOUNDATION PLAN
SCALE: 1/8" = 1'-0"

FOUNDATION NOTES:

1. SLAB ON GRADE SHALL BE 4" THICK CIP CONCRETE REINF W/ 6x6-W2.1xW2.1 LOCATED 1½" CLEAR FROM THE T/SLAB. TOP OF S.O.G. ELEVATION = F.F.E. PER ARCHITECTURAL DRAWINGS.
2. SEE 12/S5-01 FOR CONSTRUCTION JOINTS. SPACE JOINTS AS REQ.
3. ALL FOOTINGS AND THICKENED SLABS SHALL BE CENTERED ON WALL ABOVE. U.N.O. (UNLESS NOTED OTHERWISE).
4. ALL DIMENSIONS ARE TO EDGE OF SLAB OR FOOTING CENTERLINE U.N.O. ALL DIMENSIONS SHALL COORDINATE WITH ARCHITECTURAL DIMENSIONAL CONTROL PLAN.
5. SEE ARCHITECTURAL FOR ALL EXTERIOR SLAB AND CURB INFORMATION.
6. F#.# DENOTES FOOTING DESIGNATION. SEE FOOTING SCHEDULE FOR FOOTING SIZE AND REINFORCING.
7. DENOTES FOOTING STEP. SEE 10/S5-02 FOR ADDITIONAL INFORMATION.
9. ALL EXTERIOR SPREAD FOOTINGS SHALL BE (-)1'-4" BELOW LOWEST ADJACENT FINISHED FLOOR U.N.O. ALL INTERIOR SPREAD FOOTINGS SHOULD HAVE T/FTG = (-)1'-0" BELOW LOWEST ADJACENT F.F.E. (U.N.O.).
10. WHERE INTERIOR THICKENED FOOTINGS ADJOIN EXTERIOR FOOTINGS DROP BOTTOM OF INTERIOR FOOTING TO MATCH EXTERIOR. SLOPE BOTTOM OF FOOTING AT 2 HORIZ. TO 1 VERT.
11. SEE 20/S5-02 FOR SITE WALL DETAIL.

CX — DENOTES COLUMN TYPE, SEE SCHEDULE ON S3-00
F.X — DENOTES FOOTING
FTG. EL. — DENOTES TOP ELEVATION OF FOOTING
P.X — DENOTES CONCRETE PILASTER (WHERE APPLICABLE)
M.C. — DENOTED MOMENT CONNECTION BASEPLATE, SEE 11/S6-31

8. WHERE ADJACENT SPREAD FOOTINGS OVERLAP, PROVIDE CONTINUOUS REINF.
9. ADD'L REINFORCEMENT REQUIRED AT SHEARWALL ANCHOR LOCATIONS PER DETAIL 15/S5-02. SEE S4-XX FOR LOCATIONS AND SCHEDULES.

FOOTING SCHEDULE

FOOTING	SIZE	REINF.
F3.0	3'-0"x3'-0"x1'-0"	4-#4 E.W.
F4.0	4'-0"x4'-0"x1'-0"	4-#5 E.W.
F5.0	5'-0"x5'-0"x1'-2"	5-#6 E.W.
F6.0	6'-0"x6'-0"x1'-4"	5-#6 E.W.
F6.9	6'-0"x9'-0"x1'-0"	7-#6 E.W.
F7.0	7'-0"x7'-0"x1'-6"	6-#7 E.W.
F8.0	8'-0"x8'-0"x1'-9"	6-#7 E.W.
F9.6	9'-0"x6'-0"x1'-6"	6-#6 E.W.

BUILDING SUMMARY - LEVELS

PROJECT LEVEL	FFE	BLDG 1000	BLDG 2000	BLDG 3000	BLDG 4000	PARKING DECK
9	1026'-9¼"				5	
8	1016'-1⅜"				4	
7	1005'-5½"			5	3	6
6	994'-9⅝"	5	5	4	2	5
5	984'-0½"	4	4	3	1	4
4	973'-3⅝"	3	3	2	B	3
3	962'-6¾"	2	2	1		2
2	951'-9⅛"	1	1	DRIVE UNDER		1
1	941'-0"	B				

THE PRESTON PARTNERSHIP, LLC
A MULTI-DISCIPLINARY DESIGN FIRM
SOUTH TERRACES
115 PERIMETER CENTER PLACE, SUITE 950
ATLANTA, GEORGIA 30346
TELEPHONE: 770 396 7248
FAX: 770 396 2945
WWW.THEPRESTONPARTNERSHIP.COM

CONSULTANT
m2 STRUCTURAL
887 West Marietta St. NW
Suite T103
Atlanta, GA 30318
www.m2structural.com
404-829-2612

SEAL
GEORGIA REGISTERED No. PE028777 PROFESSIONAL ENGINEER MICHAEL K. MURPHY

PROJECT
REVEL AT THE BALLPARK
2885 CRESCENT PKWY
SMYRNA, GA 30080

FOR
ATLANTIC REALTY PARTNERS

ATLANTIC REALTY PARTNERS
3438 PEACHTREE ROAD, SUITE 1425
ATLANTA, GA 30326
404-591-2900

ISSUE	DATE
SCHEMATIC DESIGN SET	08/28/2015
DD PROGRESS SET	10/07/2015
DD/GMP	10/15/2015
FOUNDATION PERMIT	12/07/2015
75% CDs	01/29/2016
GMP SET	04/03/2017
PERMIT SET	05/22/2017

DATE
JOB NUMBER 05/22/2017
1493101
DRAWN BY CTK
CHECKED BY JWS
SHEET TITLE
BUILDING 2000 LEVEL 2 FOUNDATION PLAN
SHEET NUMBER
S1-21
COMMENTS
RELEASED FOR CONSTRUCTION

© 2014 © 2015 The Preston Partnership, LLC