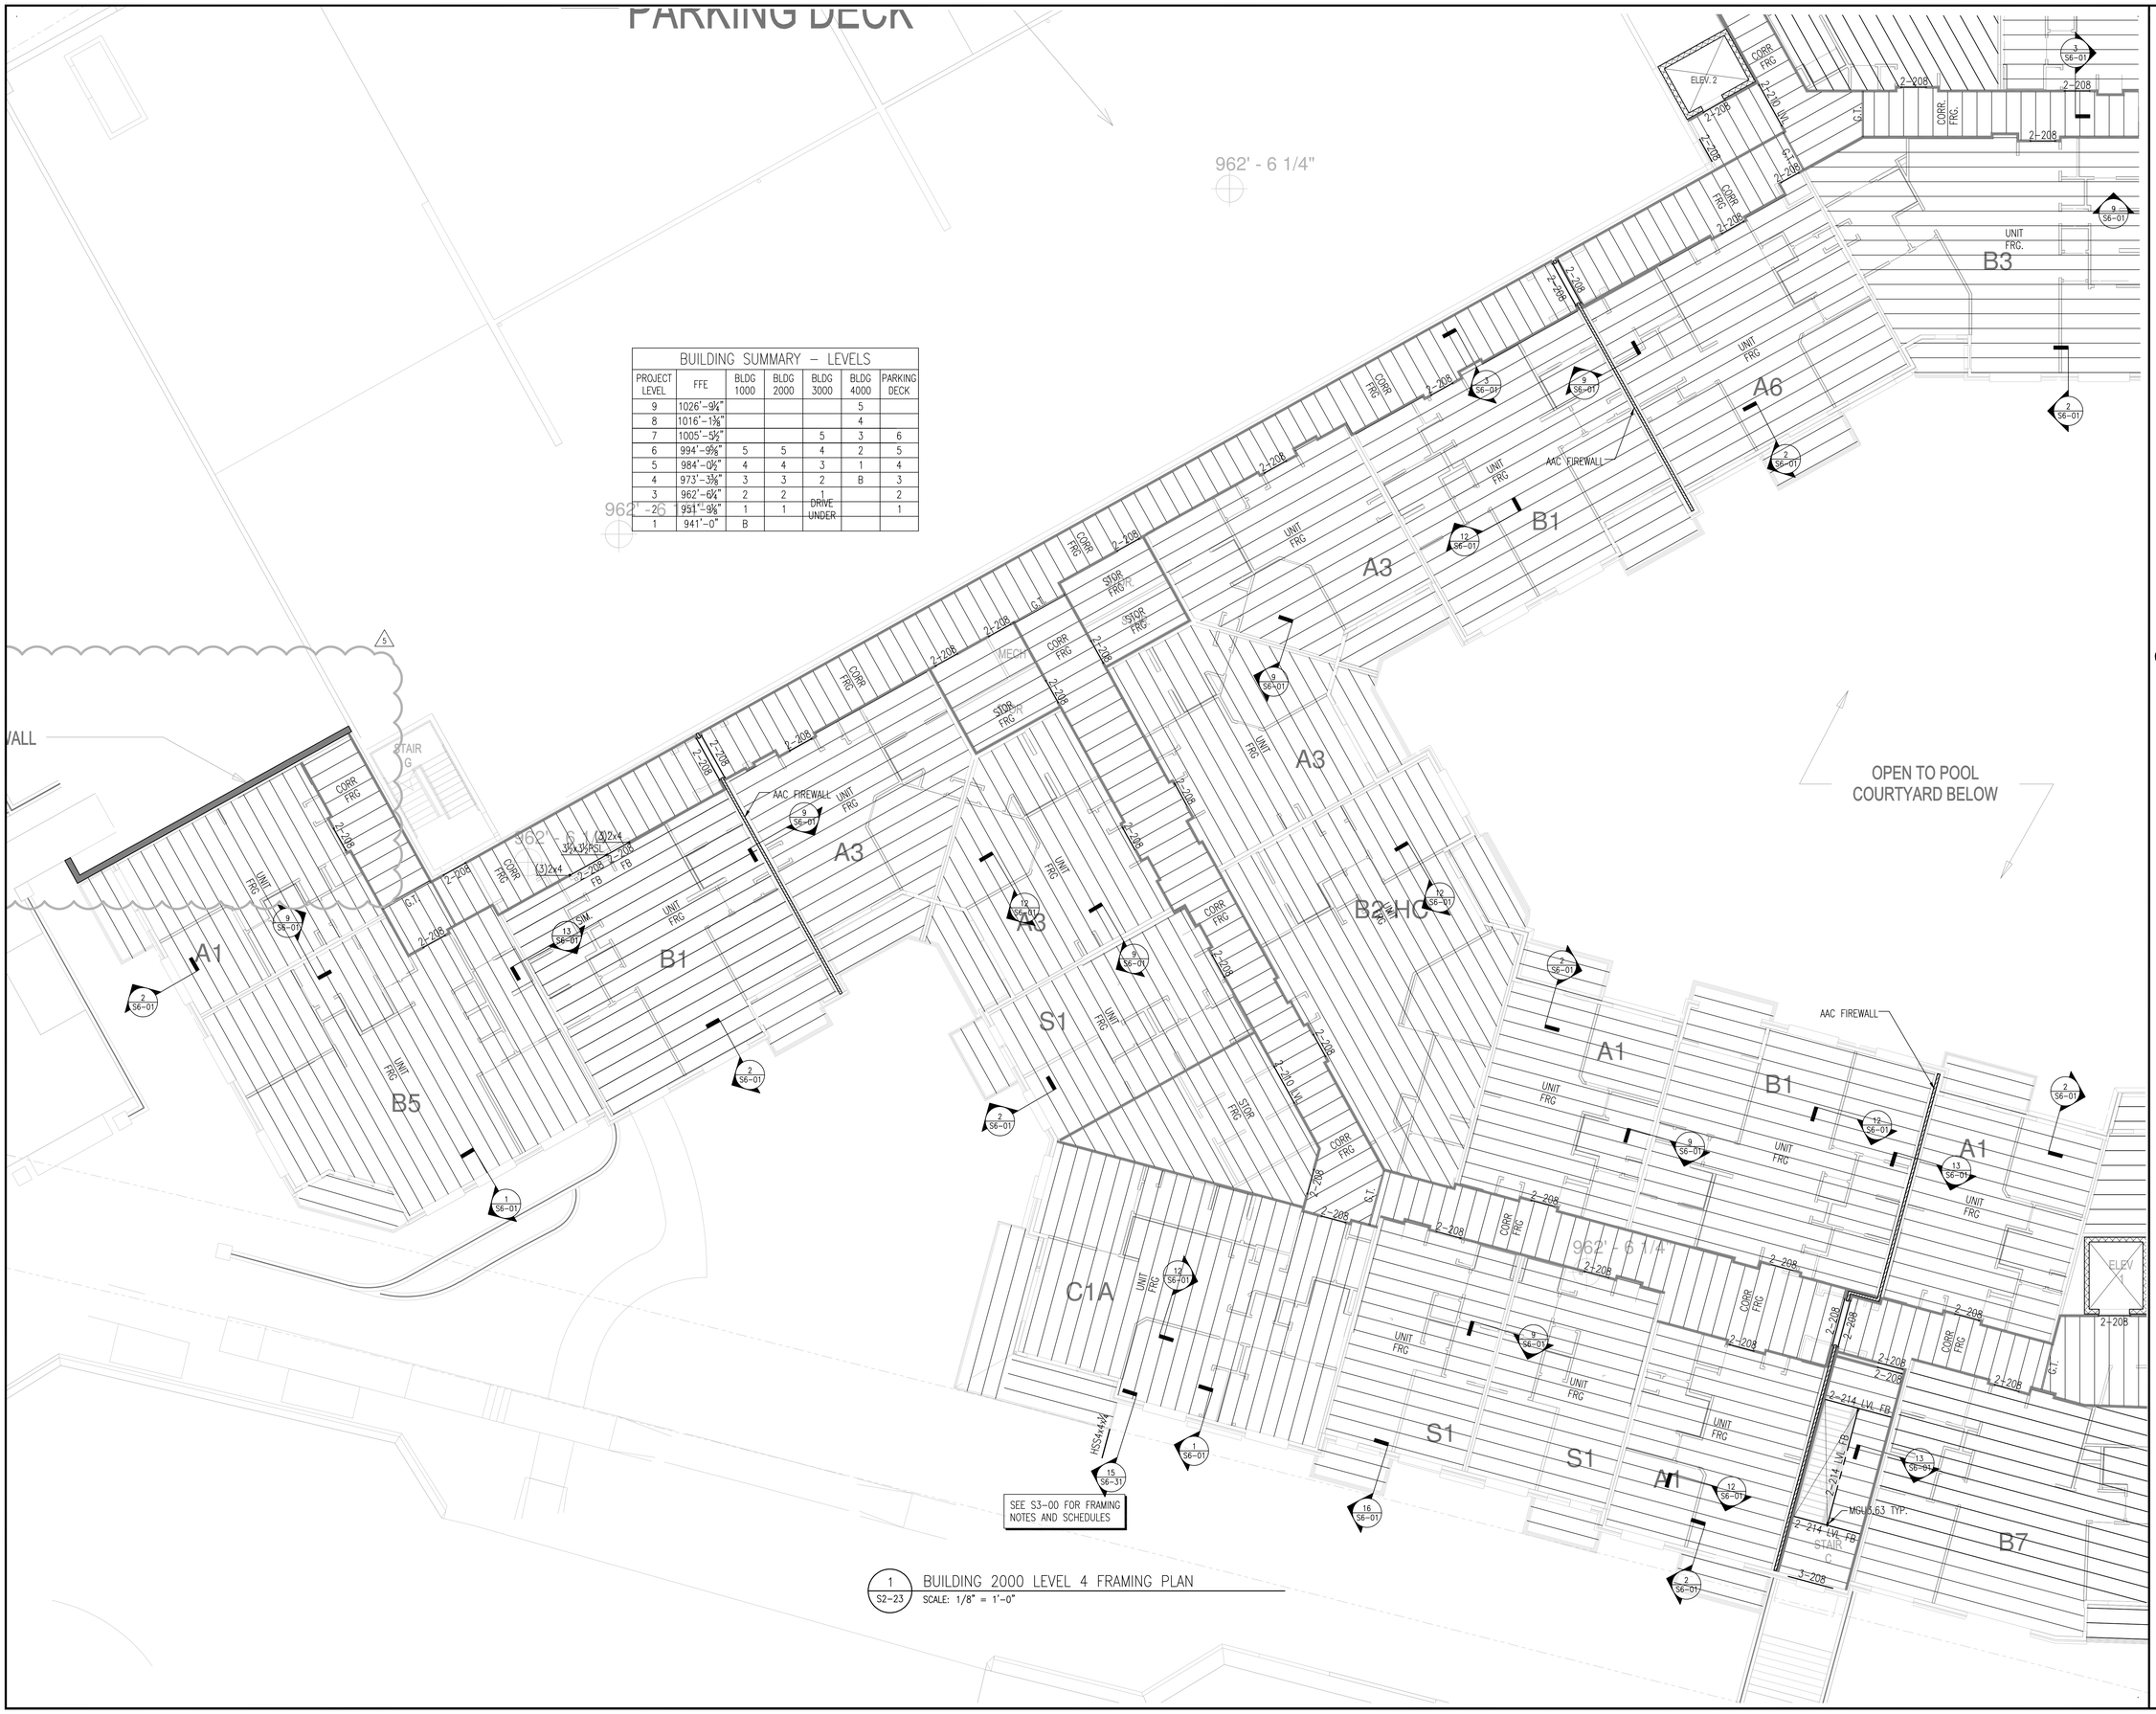

BUILDING SUMMARY – LEVELS						
PROJECT LEVEL	FFE	BLDG 1000	BLDG 2000	BLDG 3000	BLDG 4000	PARKING DECK
9	1026'-9¼"				5	
8	1016'-1⅜"				4	
7	1005'-5¼"			5	3	6
6	994'-9⅝"	5	5	4	2	5
5	984'-0½"	4	4	3	1	4
4	973'-3⅞"	3	3	2	B	3
3	962'-6¼"	2	2	1		2
2	951'-9⅜"	1	1	DRIVE UNDER		1
1	941'-0"	B				

1 S2-23 BUILDING 2000 LEVEL 4 FRAMING PLAN

SCALE: 1/8" = 1'-0"

THE PRESTON PARTNERSHIP, LLC
A MULTI-DISCIPLINARY DESIGN FIRM
SOUTH TERRACES
115 PERIMETER CENTER PLACE, SUITE 950
ATLANTA, GEORGIA 30346
TELEPHONE: 770 396 7248
FAX: 770 396 2945
WWW.THEPRESTONPARTNERSHIP.COM

CONSULTANT

STRUCTURAL
887 West Marietta St. NW
Suite T103
Atlanta, GA 30318
www.m2structural.com
404-829-2612

SEAL

GEORGIA REGISTERED No. PE028777 PROFESSIONAL ENGINEER MICHAEL K. MURPHY

PROJECT

REVEL AT THE BALLPARK

2885 CRESCENT PKWY
SMYRNA, GA 30080

FOR

ATLANTIC REALTY PARTNERS

ATLANTIC REALTY PARTNERS
3438 PEACHTREE ROAD, SUITE 1425
ATLANTA, GA 30326
404-591-2900

ISSUE	DATE
SCHEMATIC DESIGN SET	08/28/2015
DD PROGRESS SET	10/07/2015
DD/GMP	10/15/2015
FOUNDATION PERMIT	12/07/2015
75% CDs	01/29/2016
GMP SET	04/03/2017
PERMIT SET	05/22/2017
5 BLDG PERMIT COMMENTS	10/02/2017

DATE	05/22/2017
JOB NUMBER	1493101
DRAWN BY	CTK
CHECKED BY	JWS
SHEET TITLE	BUILDING 2000 LEVEL 4 FRAMING PLAN
SHEET NUMBER	S2-23

COMMENTS

RELEASED FOR CONSTRUCTION

© 2014 © 2015 The Preston Partnership, LLC